| # | PART # | ITEM # | DESCRIPTION | KG |
|---|---|---|---|---|
| 1 | CB750 B.9 4KO | 12264 | Ø750 x 0.9m CATCH BASIN w/ BASE, 4 KNOCKOUTS | 1138 |
| 2 | CB750 R.9 | 12261 | Ø750 x 0.9m CATCH BASIN RISER | 502 |
| 3 | CB750 R.15 | 12267 | Ø750 x 0.15m CATCH BASIN RISER | 83 |
| 4 | CB750 LC | 12270 | Ø750 CONCRETE LID SOLID | 68 |
| 5 | CB750 LCS | 12276 | Ø750 CONCRETE LID SLOTTED | 54 |
| 6 | TR22D GRATE | 17254 | CAST IRON SLOTTED LID Ø750 [30"] | 105 |
| 7 | TR42 COVER | 17329 | CAST IRON COVER TR42 | 100 |

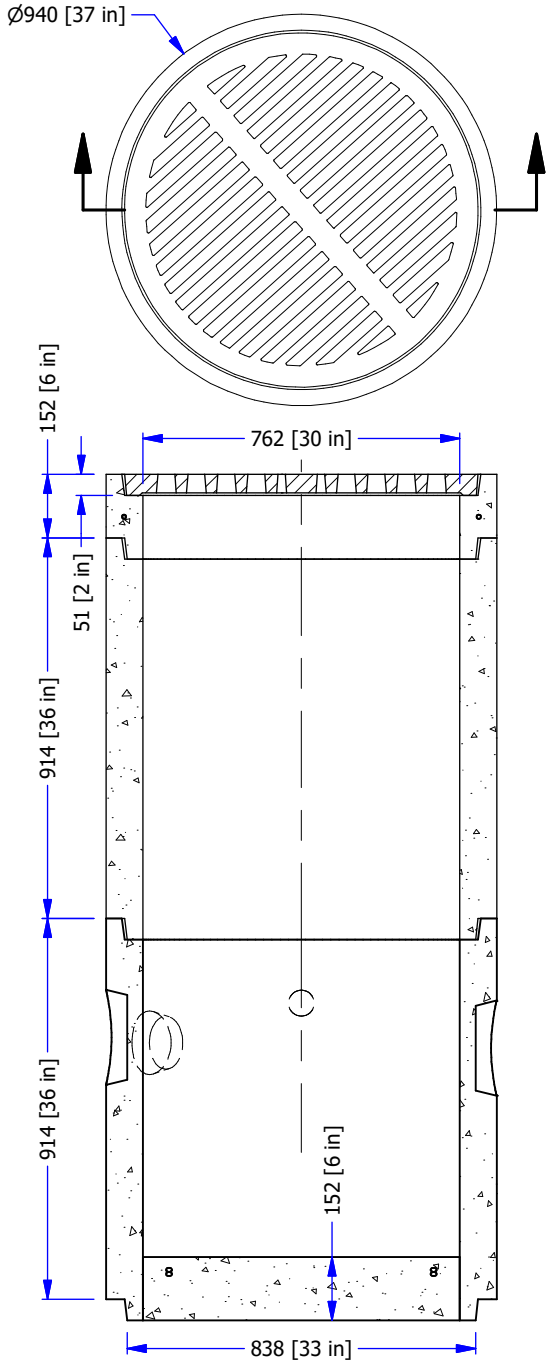


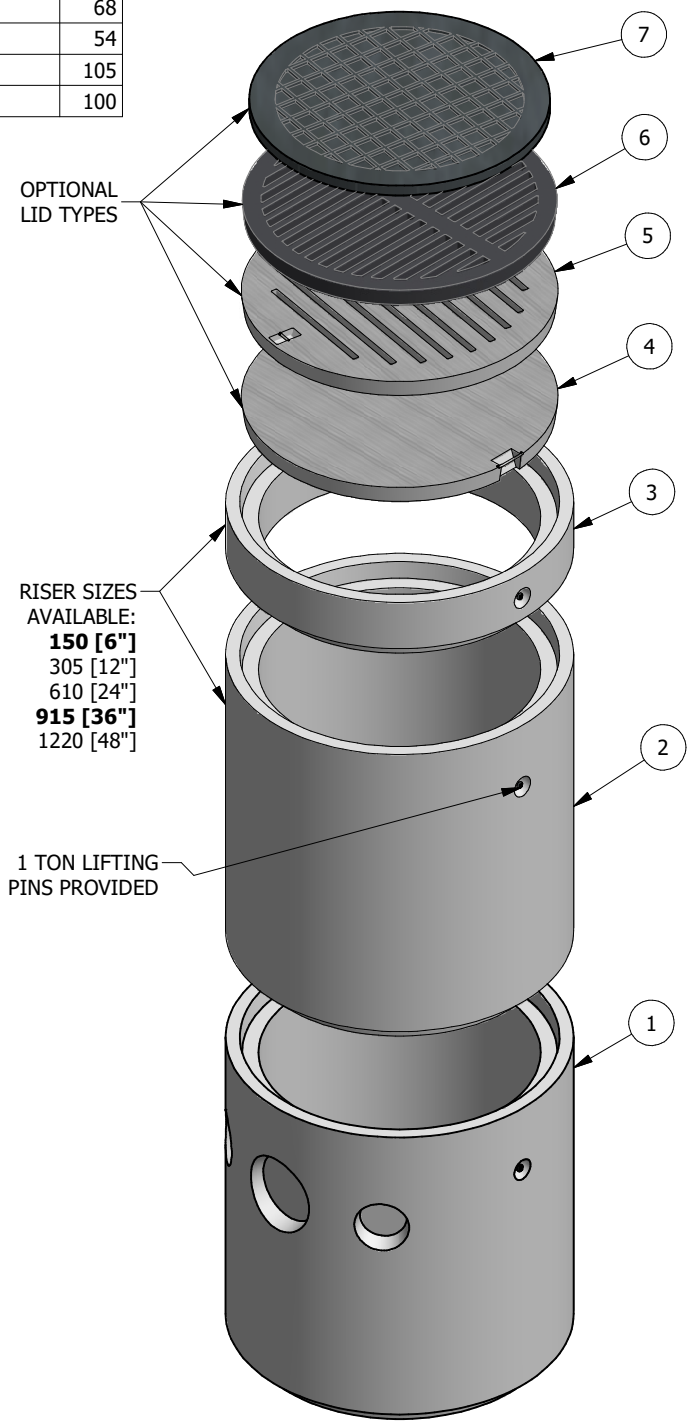


- PRODUCT MANUFACTURED IN ACCORDANCE WITH CSA A23.4
- MINIMUM CONCRETE STRENGTH AT 28 DAYS: 32 MPA
- GRADE 400 REBAR REINFORCEMENT
- WWM IN ACCORDANCE TO ASTM A1064
- HARD STEEL FINISH
- MANUFACTURED TO ASTM C478M STANDARDS

WWW.FRASERWAYPREKAST.COM (604) 534-2911

FRASERWAY PREKAST LTD
A BMGROUP COMPANY

# Ø750 [30"] CATCH BASIN

| SIZE | DRAWING # | REV | SHEET |
|---|---|---|---|
| A | CB750 -1 | | 1/1 |